


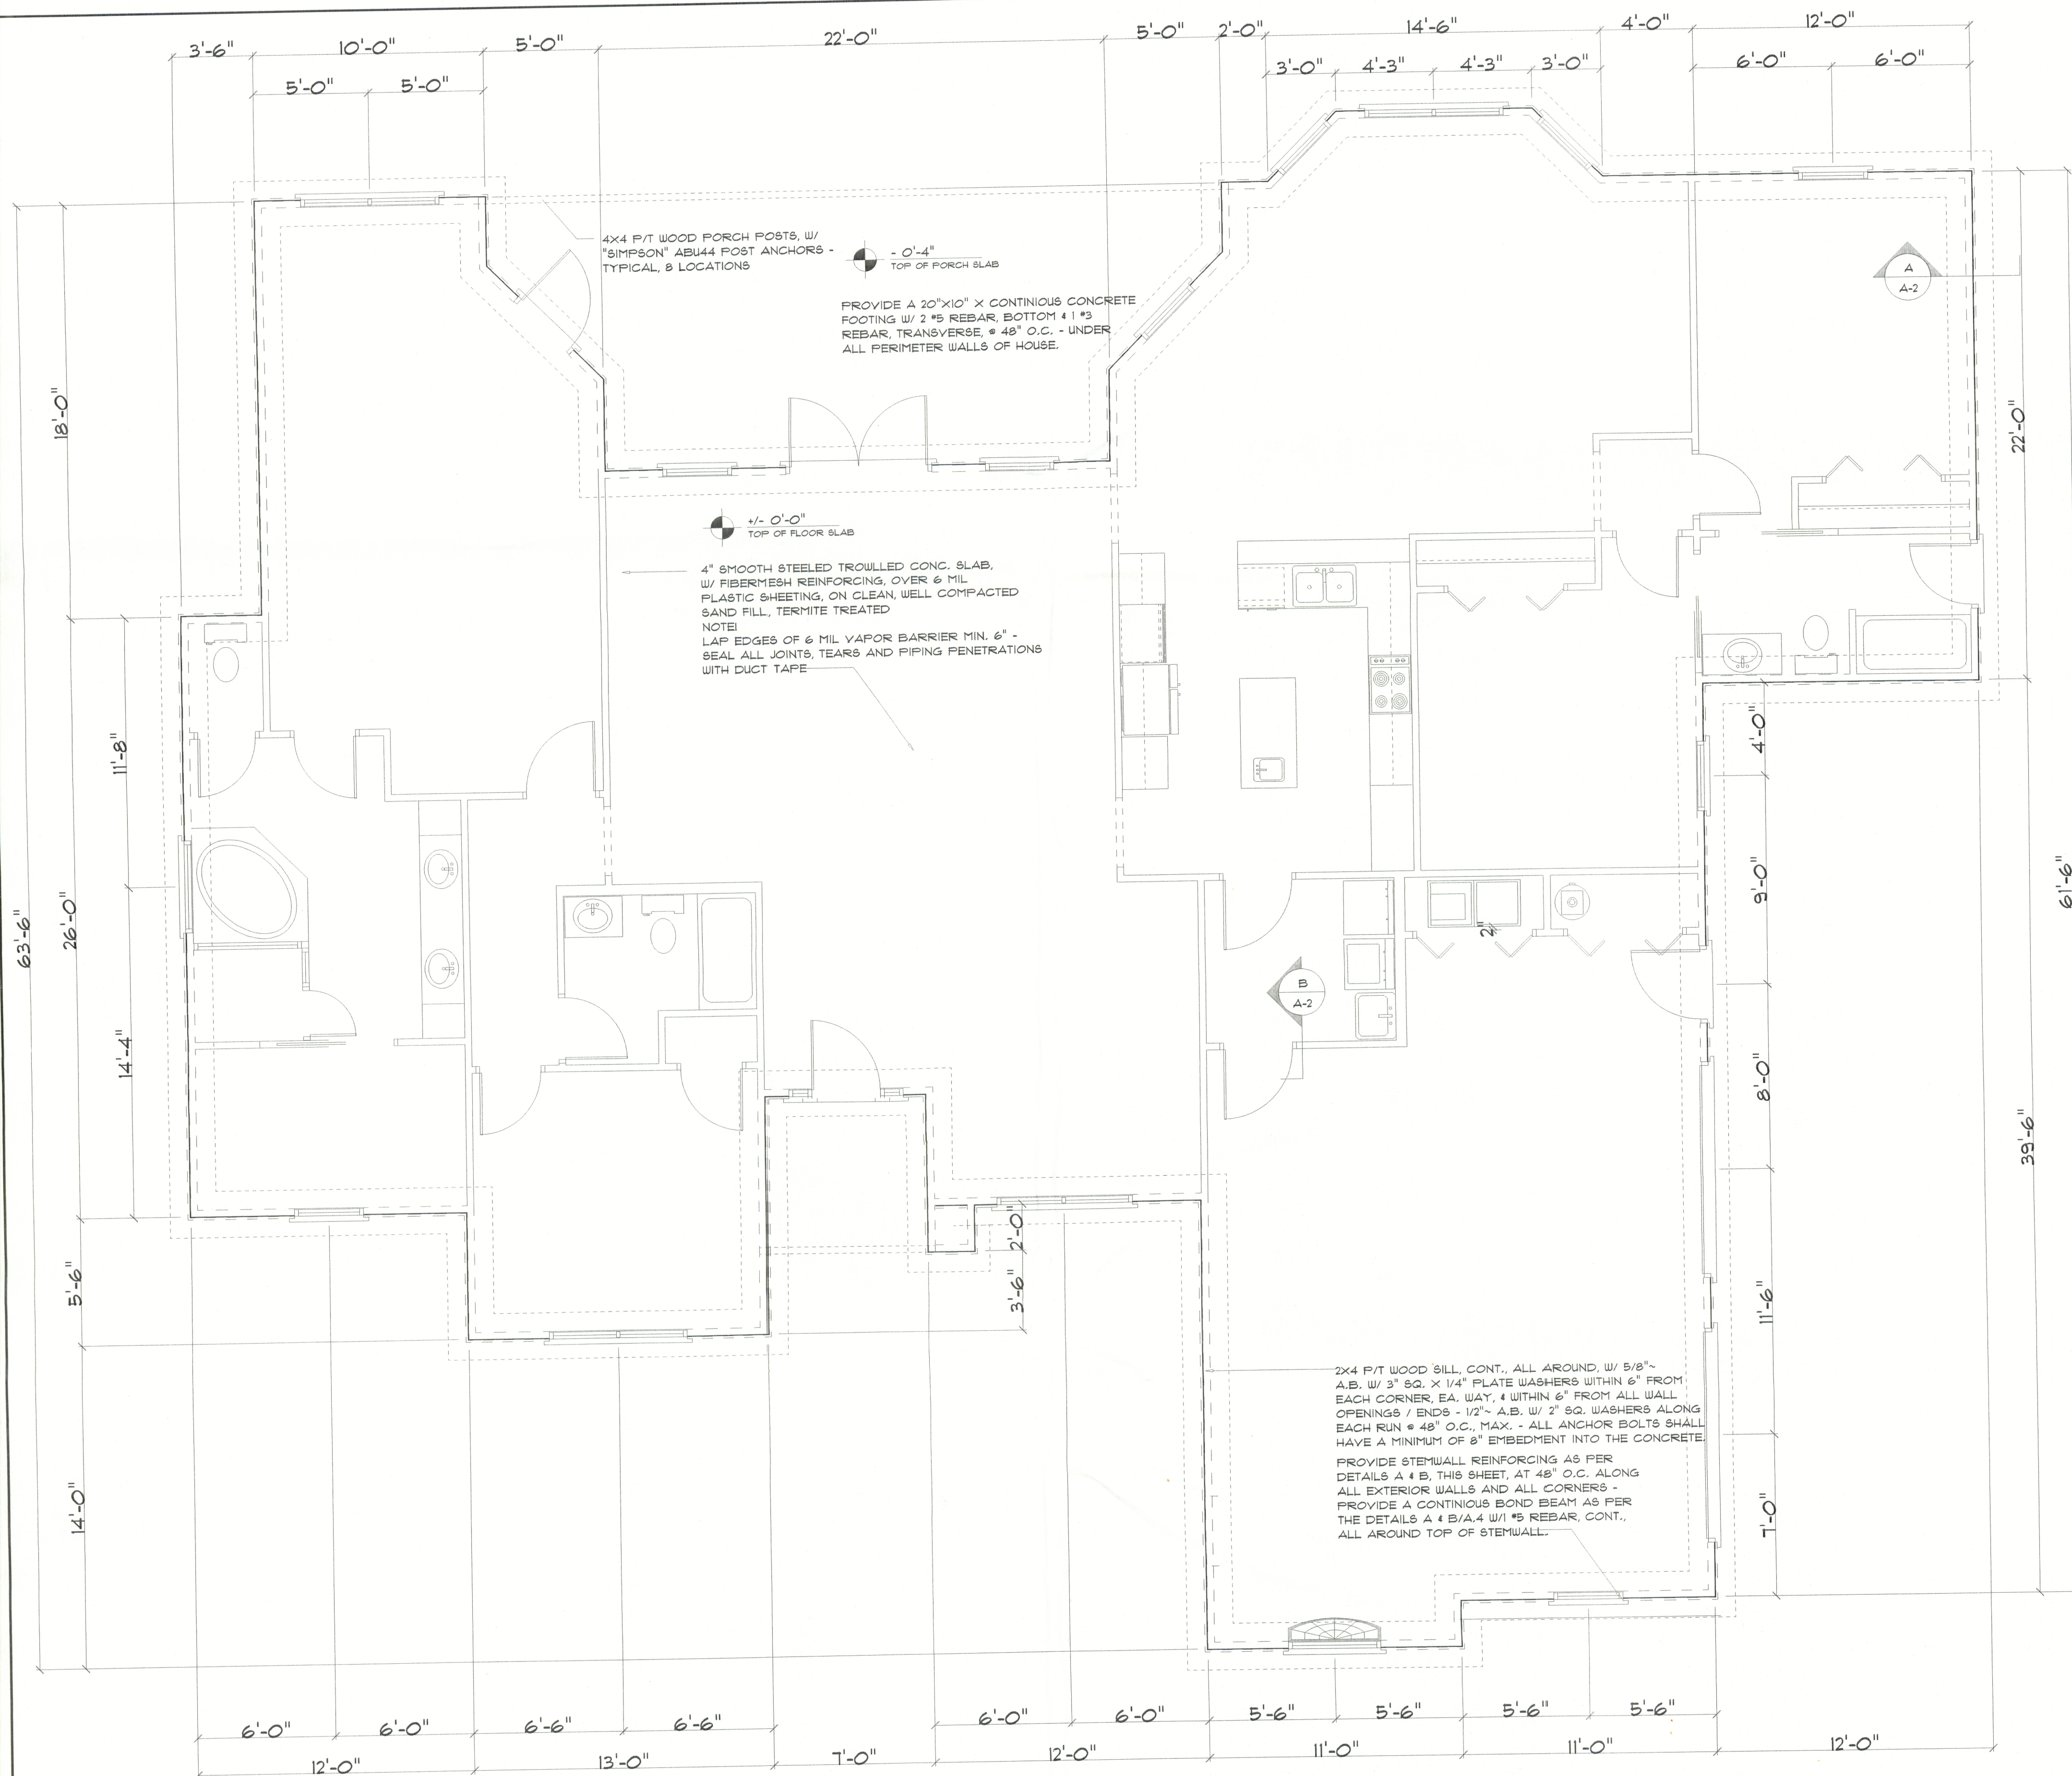

## Foundation PLAN

SCALE: 1/4" = 1'-0"

SHEAR WALL SEGMENTS, SEE E/A-4

NOTE:  
ALL EXTERIOR WALLS ARE 2X4 STUDS W/  
1/16" THICK OSB SHEATHING (4")

NOTE:  
THE DESIGN WIND SPEED FOR THIS  
PROJECT IS 110 MPH PER FBC 1606  
AND LOCAL JURISDICTION REQUIREMENTS

NOTE:  
ADDED FILL SHALL BE APPLIED IN 8" LIFTS -  
E.A. LIFT SHALL BE COMPACTED TO 95% DRY  
COMPACTION PER THE "MODIFIED PROCTOR"  
METHOD.


NOTE:  
PLUMBING CONTRACTOR SHALL PREPARE "AS-BUILT" SHOP  
DRAWINGS INDICATING ALL PLUMBING WORK, INCLUDING ALL  
PLUMBING LINE LOCATIONS AND RISER DIAGRAM - CONTR  
SHALL PROVIDE 1 COPY OF AS-BUILT DWGS TO OWNER AND  
1 COPY TO THE PERMIT ISSUING AUTHORITY.

NOTE:  
H.V.A.C. CONTRACTOR SHALL PREPARE "AS-BUILT" SHOP  
DRAWINGS INDICATING ALL H.V.A.C. WORK, INCLUDING ALL  
DUCTWORK LOC., SIZES, LINES, EQUIPMENT SCH. & BALANCING  
REPORT - CONTR SHALL PROVIDE 1 COPY OF AS-BUILT DWGS  
TO OWNER & 1 COPY TO THE PERMIT ISSUING AUTHORITY.

NOTE:  
PRIOR TO THE CONSTRUCTION OF THE FOUNDATION,  
THE CONTRACTOR SHALL COORDINATE ANY INTERIOR  
BEARING LOCATION CONDITIONS PER THE TRUSS  
ENGINEERED SHOP DRAWINGS WITH THE FOUNDATION  
PLAN. ANY INTERIOR BEARING LOCATIONS OR ANY  
POINT LOADS OF 4.0 K OR GREATER SHALL BE  
SUPPORTED VIA A MODIFIED FOUNDATION PLAN  
TAKING THESE LOADS INTO CONSIDERATION. THE  
CONTRACTOR SHALL MAKE THE ENGINEERED TRUSS  
SHOP DRAWINGS AVAILABLE TO THE ARCHITECT FOR  
THE PURPOSE OF RENDERING SUCH MODIFICATIONS  
PRIOR TO POURING ANY CONCRETE.


## CONCRETE / MASONRY / METALS GENERAL NOTES:

- DESIGN SOIL BEARING PRESSURE: 1000 P.S.F.
- EXPANSIVE SOILS, WHERE DIRECTED BY THE SOILS ENGINEER, SOIL AUGMENTATION PER THE SOILS ENGINEER'S SPECIFICATIONS SHALL BE IMPLEMENTED PRIOR TO PLACING ANY FOUNDATIONS - TESTS AS SPECIFIED SHALL BE PERFORMED TO DETERMINE THE SUITABILITY OF THE SUB-GRADE TO SUPPORT THE DESIGN LOADS.
- CLEAN SAND FILL OVER STRIPPED AND COMPACTED EXISTING GD. SHALL BE PLACED IN 12" LIFTS. BOTH SUB-SOIL AND FILL COMPACTION SHALL BE NOT LESS THAN 98% AS MEASURED BY A MODIFIED PROCTOR TEST AT THE RATE OF ONE TEST FOR EACH 1500 SF OF BUILDING PAD AREA, OR FRACTION THEREOF, FOR EACH 12" LIFT.
- REINFORCING STEEL SHALL BE GRADE 60 AND MEET THE REQUIREMENTS OF ASTM A615, ALL BENDS SHALL BE MADE COLD.
- WELDED WIRE MESH SLAB REINFORCING SHALL MEET THE REQUIREMENTS OF ASTM A185 - MIN. YIELD STRESS = 85 KSI.
- CONCRETE SHALL BE STANDARD MIX F<sub>c</sub> = 3000 PSI FOR ALL FTGS, SLABS, COLUMNS AND BEAMS OR SHALL BE STANDARD PUMP MIX F<sub>c</sub> = 3000 PSI. STRENGTH SHALL BE ATTAINED WITHIN 28 DAYS OF PLACEMENT. MIXING, PLACING AND FINISHING SHALL BE AS PER ACI STANDARDS.
- CONCRETE BLOCK SHALL BE AS PER MANUFACTURER'S PRODUCT GUIDE FOR ASTM C-90 REQUIREMENTS WITH MEDIUM SURFACE FINISH - F<sub>m</sub> = 1500 PSI.
- MORTAR SHALL BE TYPE "M" OR "N" FOR ALL MASONRY UNITS.
- STRUCTURAL STEEL SHALL CONFORM TO ASTM A36 STANDARDS FOR STRENGTH, BOLTS SHALL BE ASTM A307 / GRADE I OR A325, AS PER PLAN REQUIREMENTS.
- WELDS SHALL BE AS PER "AMERICAN WELDING SOCIETY" STANDARDS FOR STRUCTURAL STEEL APPLICATIONS.

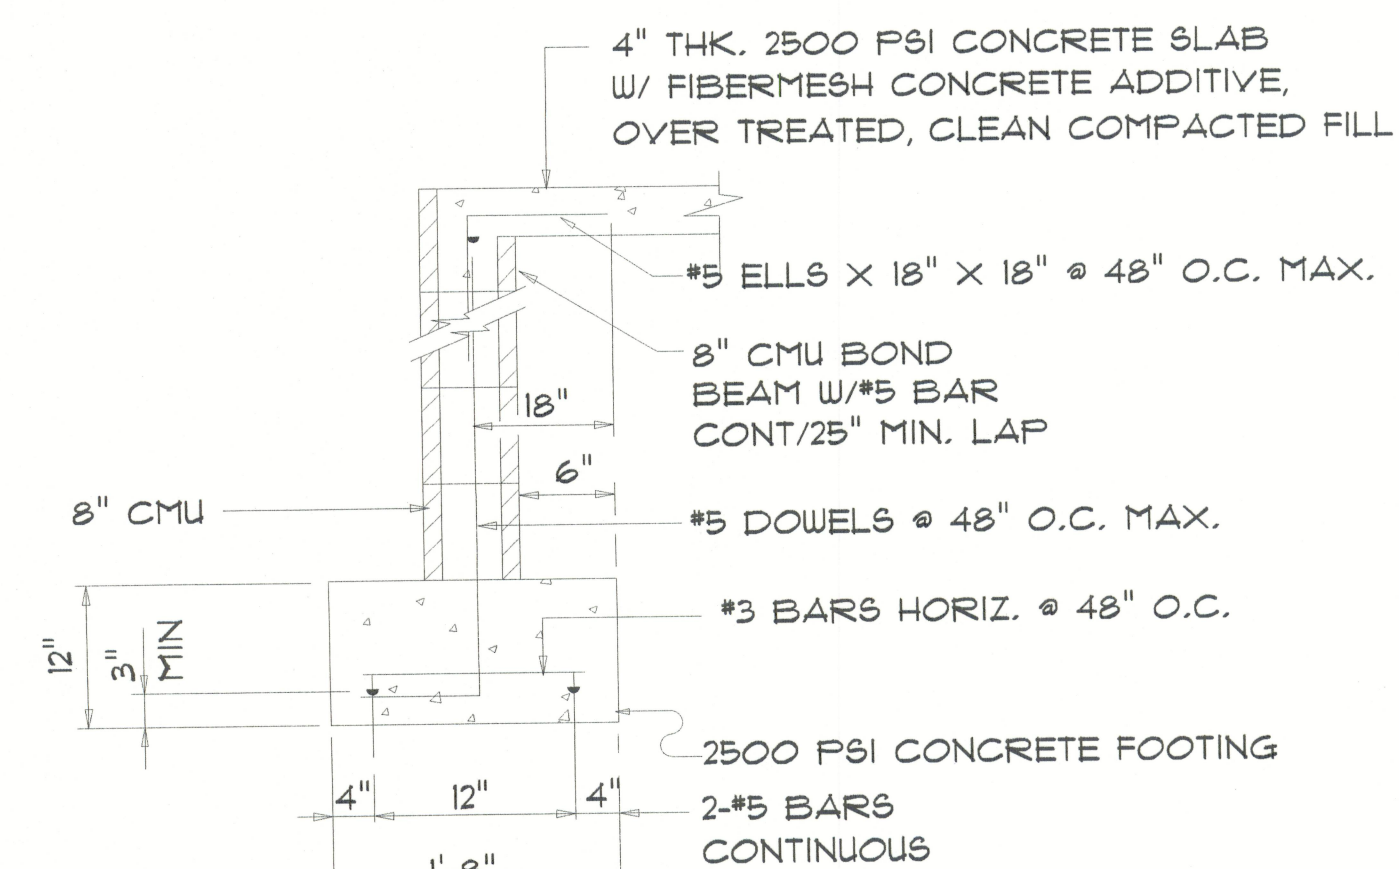

## SECTION A

SCALE: 3/4" = 1'-0"

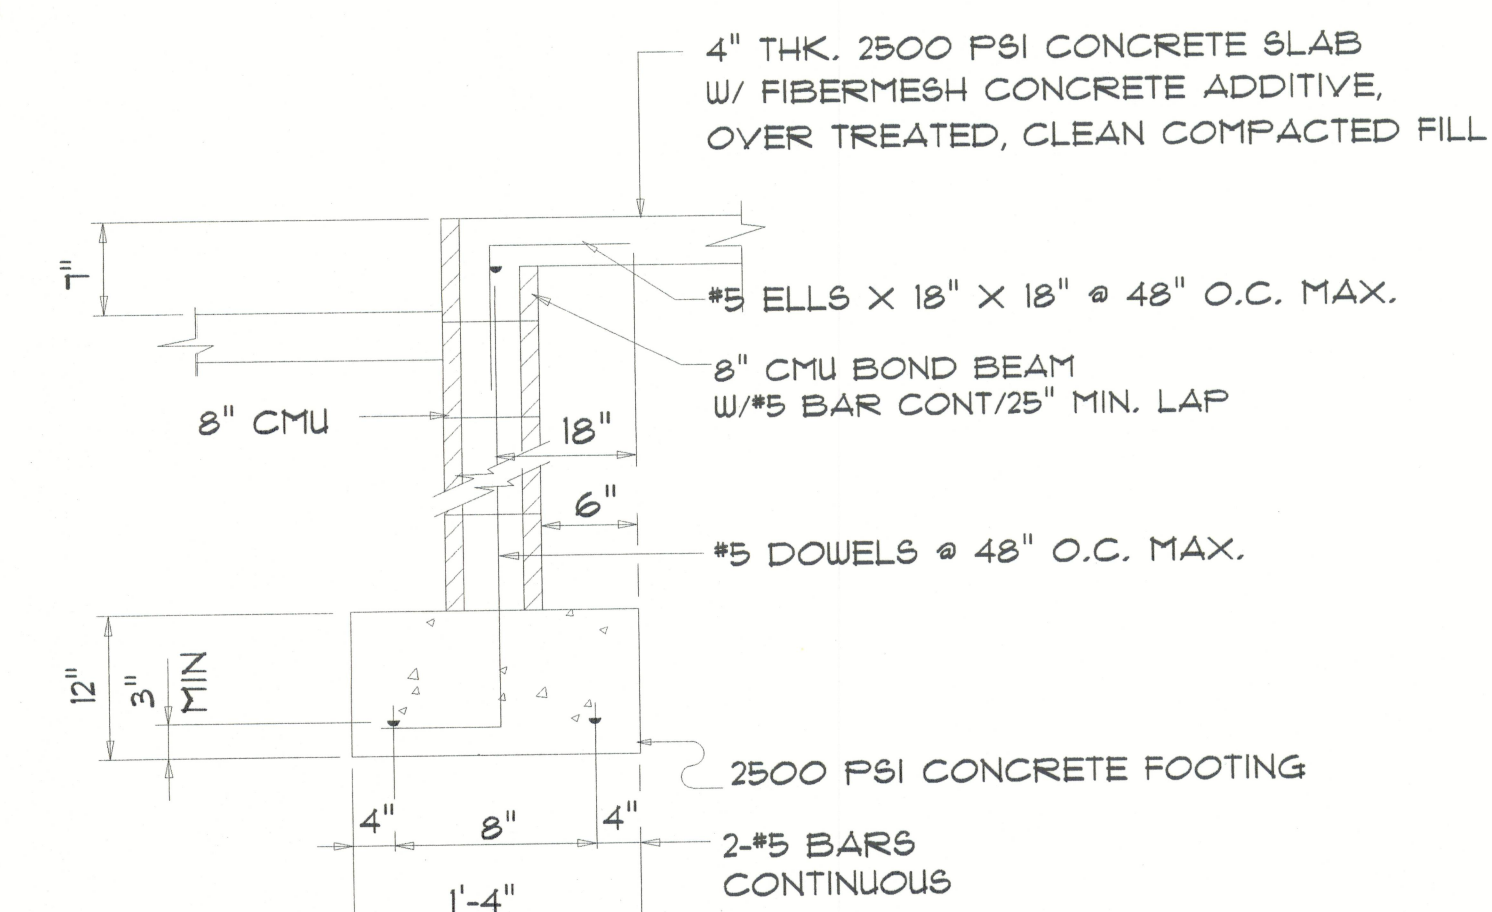

## SECTION B

SCALE: 3/4" = 1'-0"

Stephen Crawford Const Inc

New Spec Home For:  
Cobblestone Lot 25

NICHOLAS  
PAUL  
GEISLER  
ARCHITECT  
N.C.A.A.B. Certified

A Joint  
Venture With

FIRST IMPRESSIONS  
ARCHITECTURAL DESIGN, LLC  
DESIGNER: BRIAN CRAWFORD  
PHONE: (366) 755-8887

FOUNDATION PLAN  
SCALE: 1/4"=1'-0"

SHEET NUMBER

A-2

OF 7 SHEETS

AR0007005

15 JUN 2005