


DESCRIPTION:


CANNON CREEK PLACE LOT# 8 (0.52 ACRES) LAKE CITY, FL



SITE PLAN
SCALE: 1" = 20'

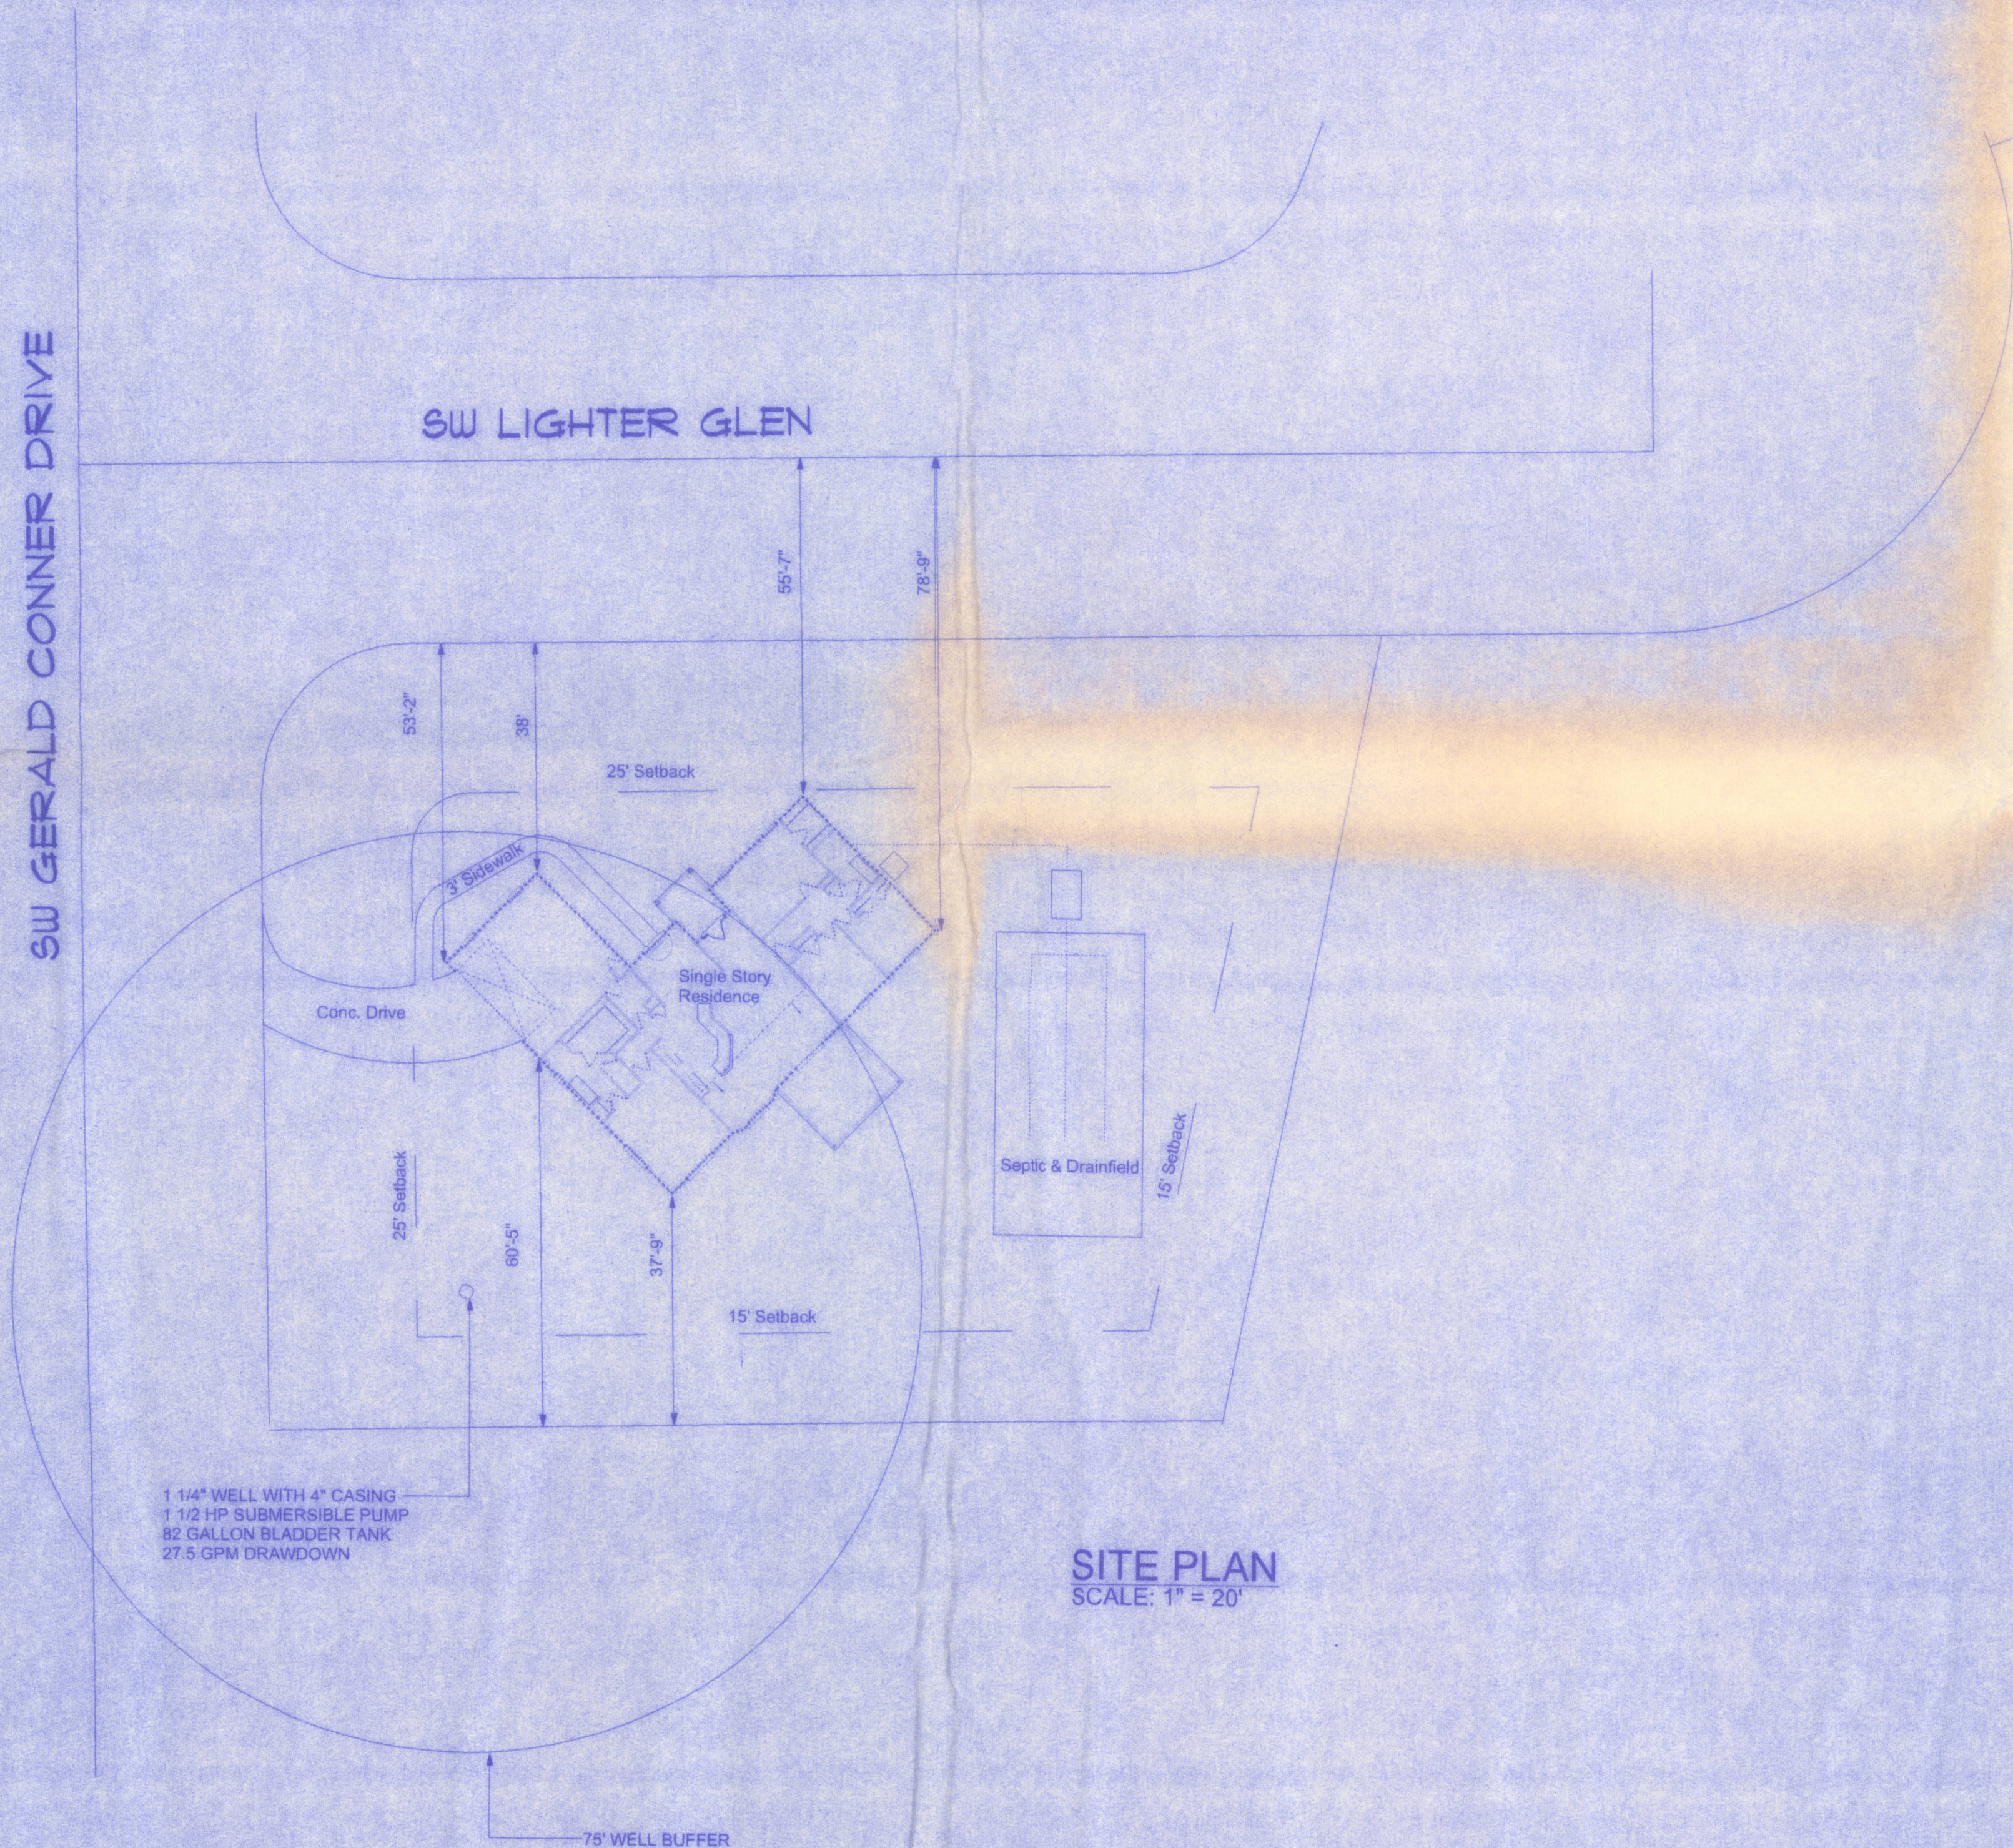

161 NW MADISON STREET
SUITE #102
LAKE CITY, FL 32055
(386)758-4209

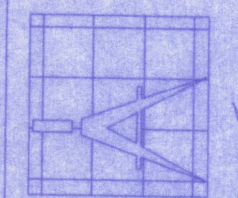

Freeman
Design Group, Inc.

DATE
9/21/05

DRAWN BY
W.H.F.

REVISIONS

SHEET
OF

SP-1
1

PROJECT NO.

ST. JOHNS MODEL
CANNON CREEK PLACE LOT# 8

05/11/05
9/20/05

OFFICE COPY