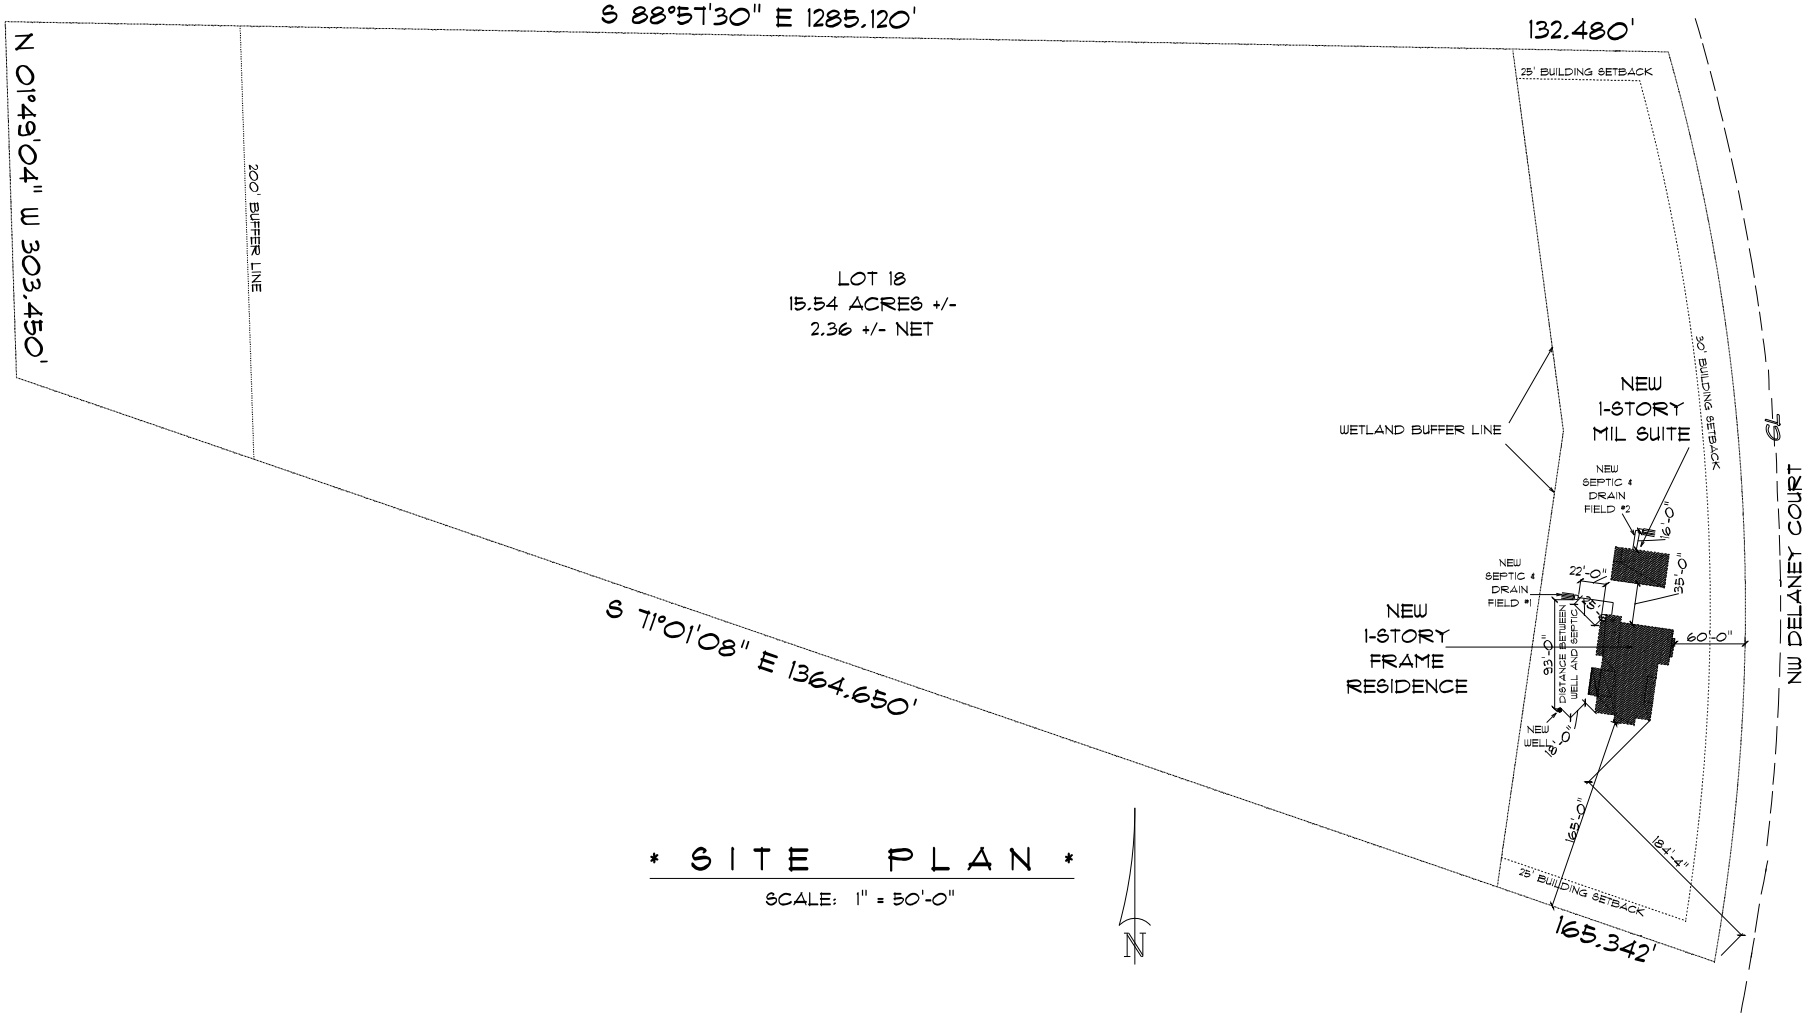

* SITE PLAN *

SCALE: 1" = 50'-0"

MIL SUITE
FOR
MATTHEW & LYNDI
KARLTON

Teena M. Ruffo
2925 SW SR 47
Lake City Florida, 32025
Cell: (386) 867 - 1191
Email: teenaruffo@gmail.com

PRINTED DATE:
Wednesday, September 13, 2023

DRAWN BY: Teena M. Ruffo
CHECKED BY:

BUILDING CONTRACTOR

FINALS DATE:

JOB NUMBER

DRAWING NUMBER
A-1
OF 5 SHEETS