East

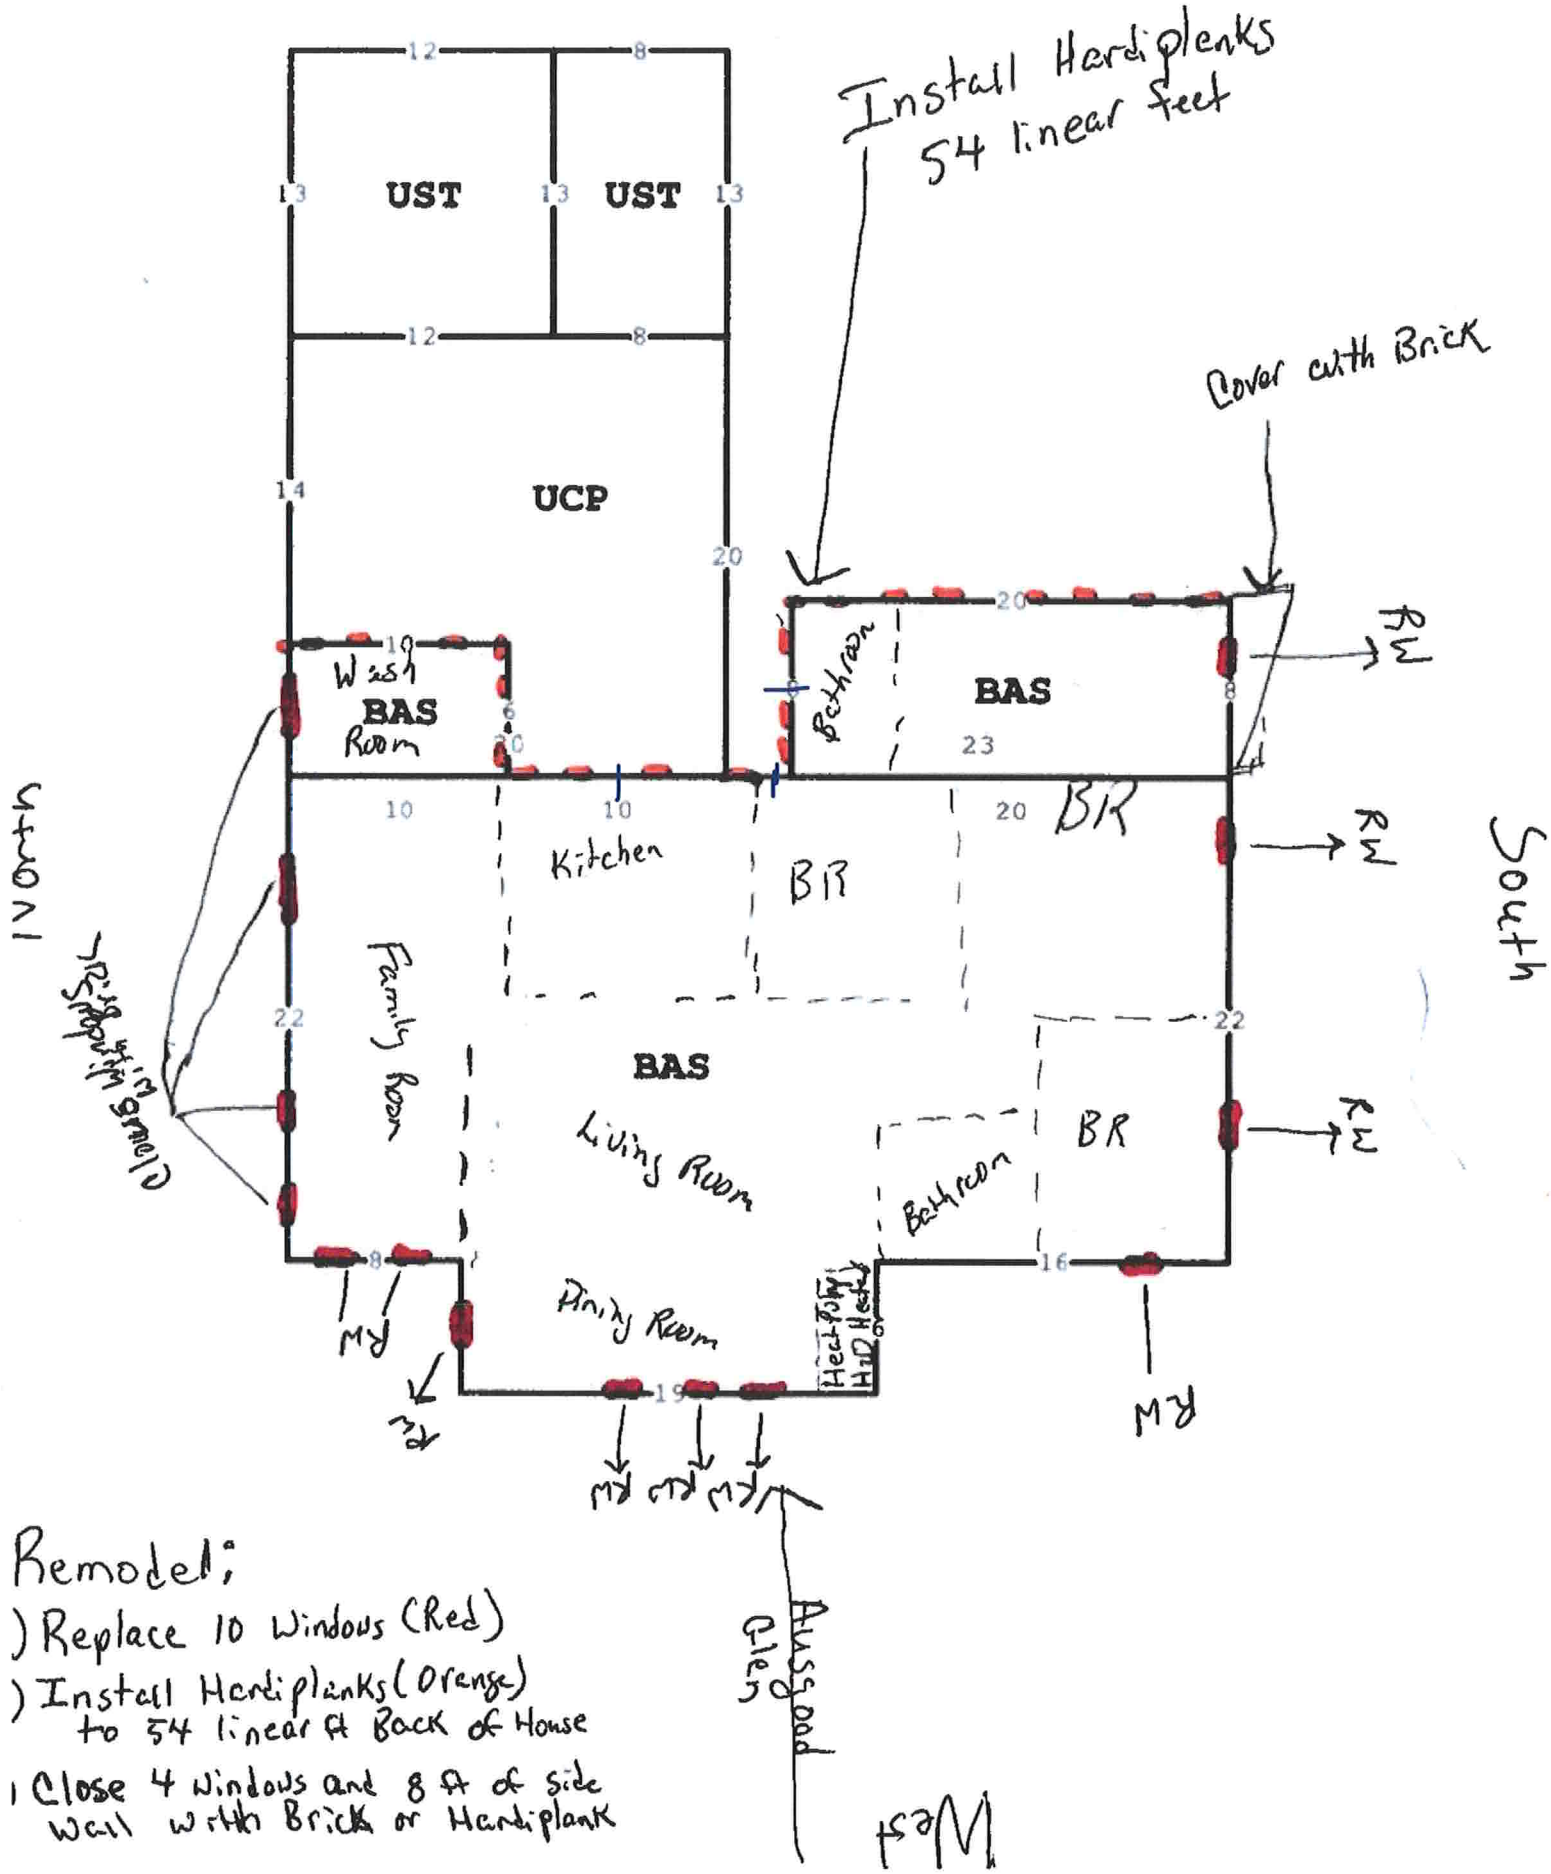

Remodel:

) Replace 10 Windows (Red)

) Install Hardiplanks (Orange) to 54 linear ft Back of House

) Close 4 Windows and 8 ft of side wall with Brick or Hardiplank