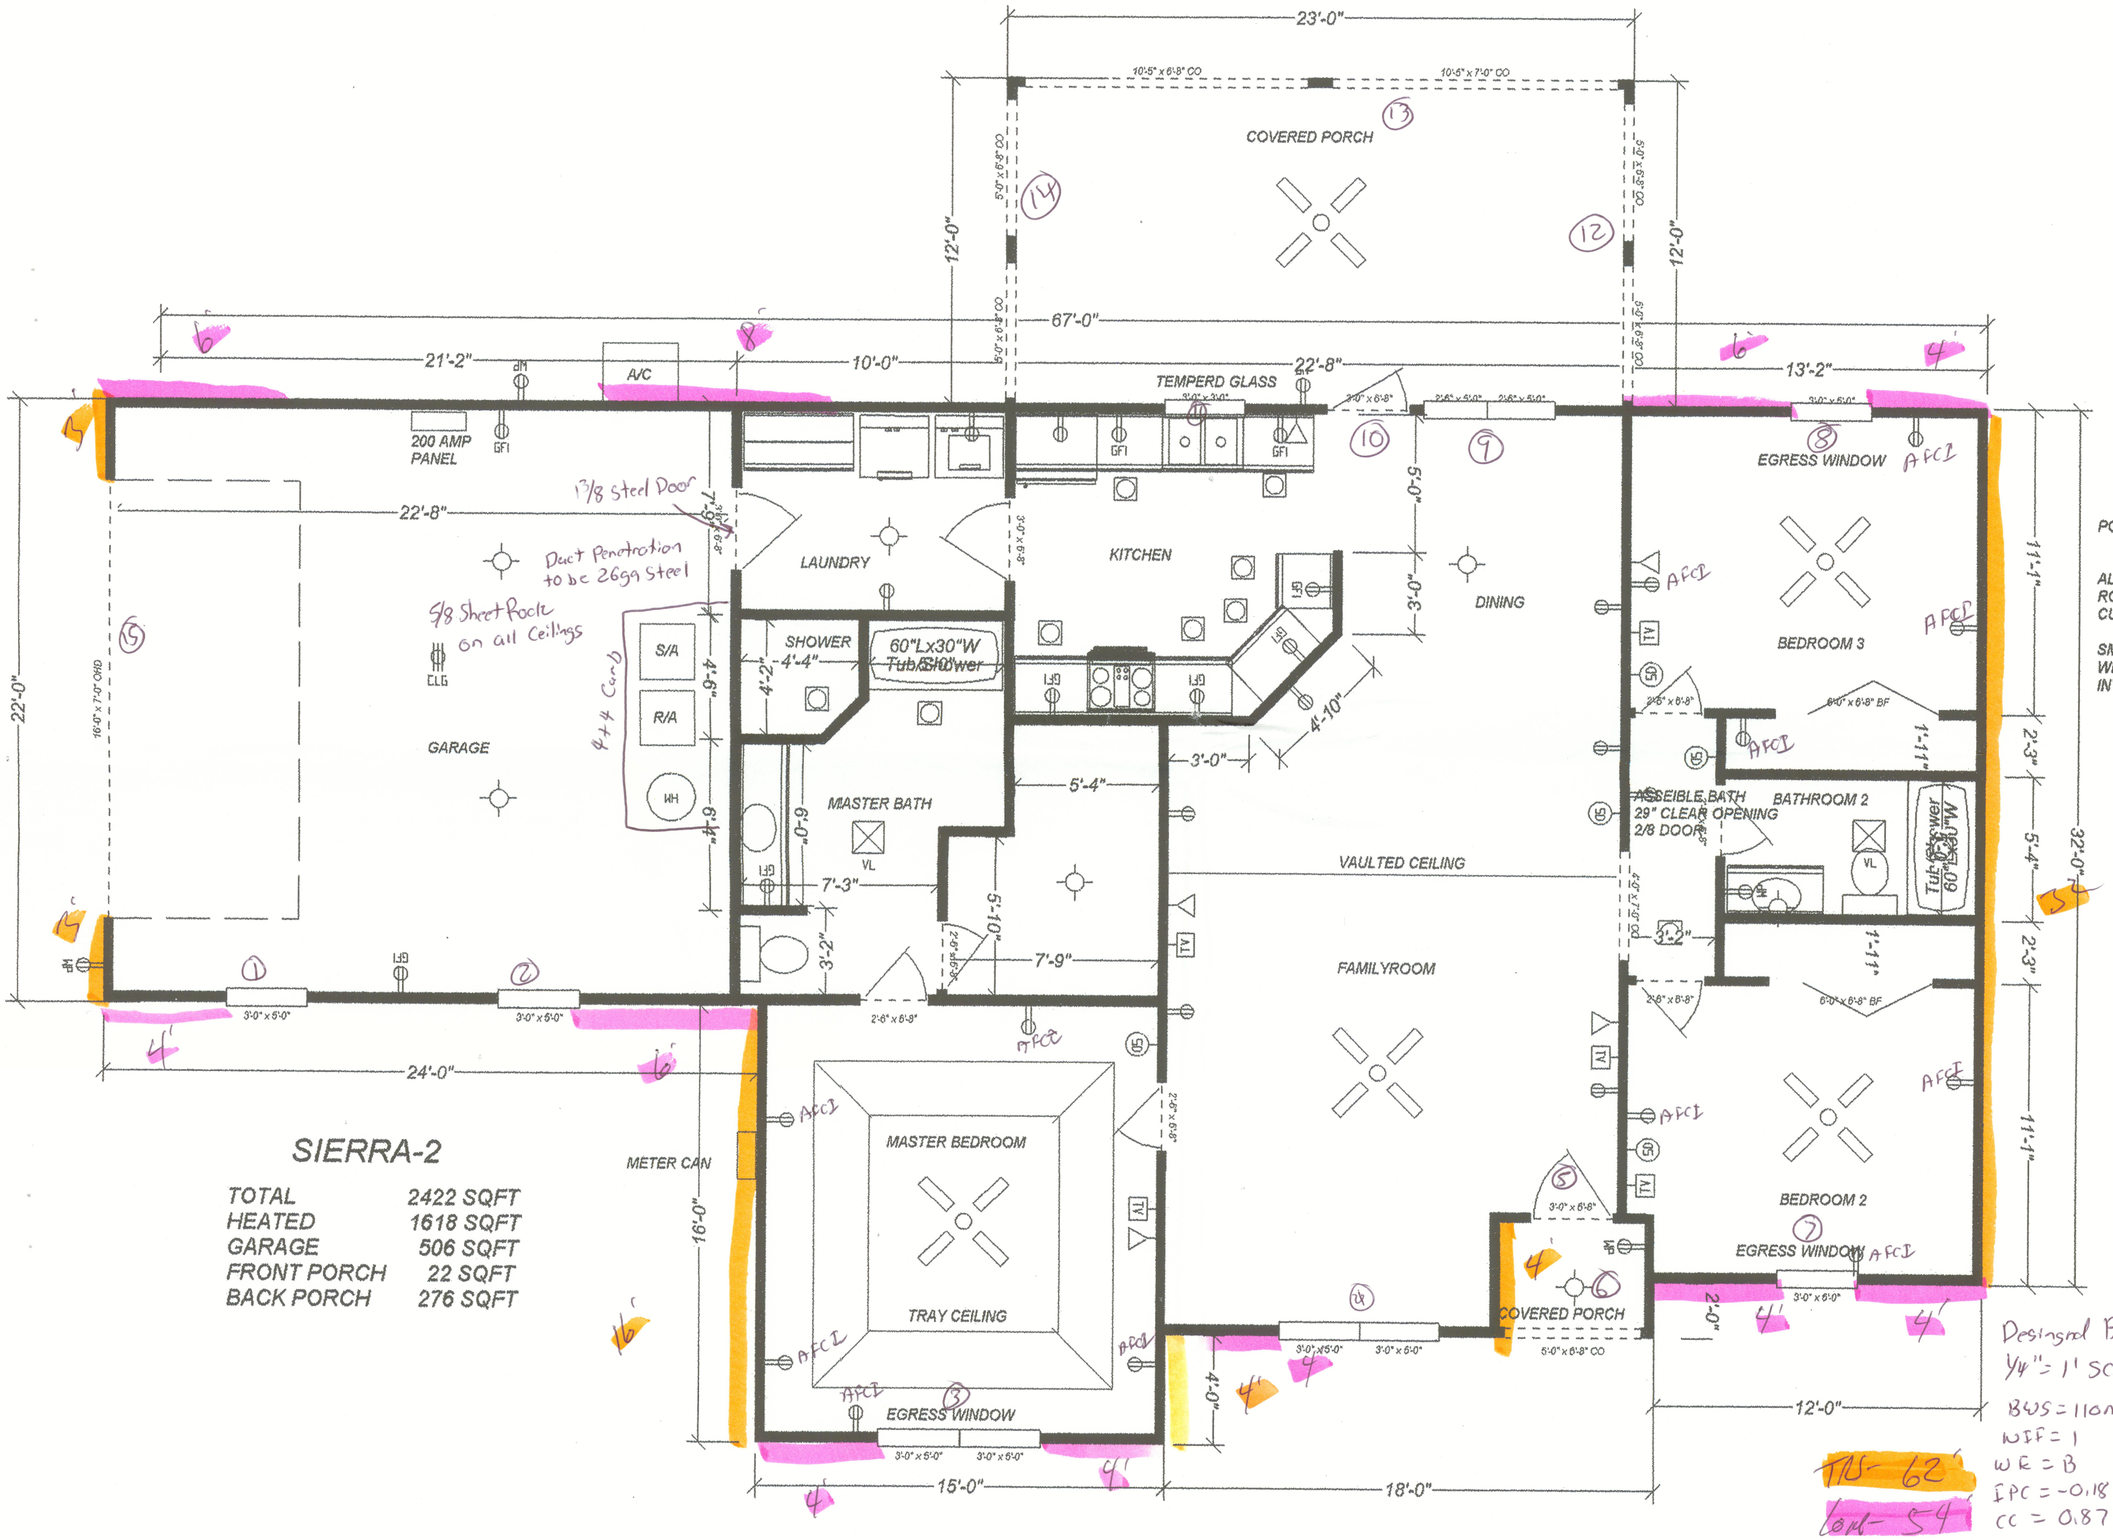

Clay Electric
POWER ~~PROGRESS ENERGY~~
UNDERGROUND SERVICE

ALL RECEPS IN SLEEPING ROOMS TO BE (AFCI)ARK FAULT CURCIT INTERRUPTER PROTECTED

SMOKEDETECTORS TO BE 110V WITH BATTERY BACK UP AND INTERCONNECTED

SIERRA-2

TOTAL	2422 SQFT
HEATED	1618 SQFT
GARAGE	506 SQFT
FRONT PORCH	22 SQFT
BACK PORCH	276 SQFT

Designed By Robert Clark

1/4" = 1' Scale

BWS = 110mph
WIF = 1
WE = B
IPC = -0.18
CC = 0.87

TNI - 62
Cont - 54

Complies with FBC Section 1606