



REVISIONS	
05/17/04	TMR
05/19/04	TMR
08/31/04	TMR

SOFTPLAN
ARCHITECTURAL DESIGN SOFTWARE

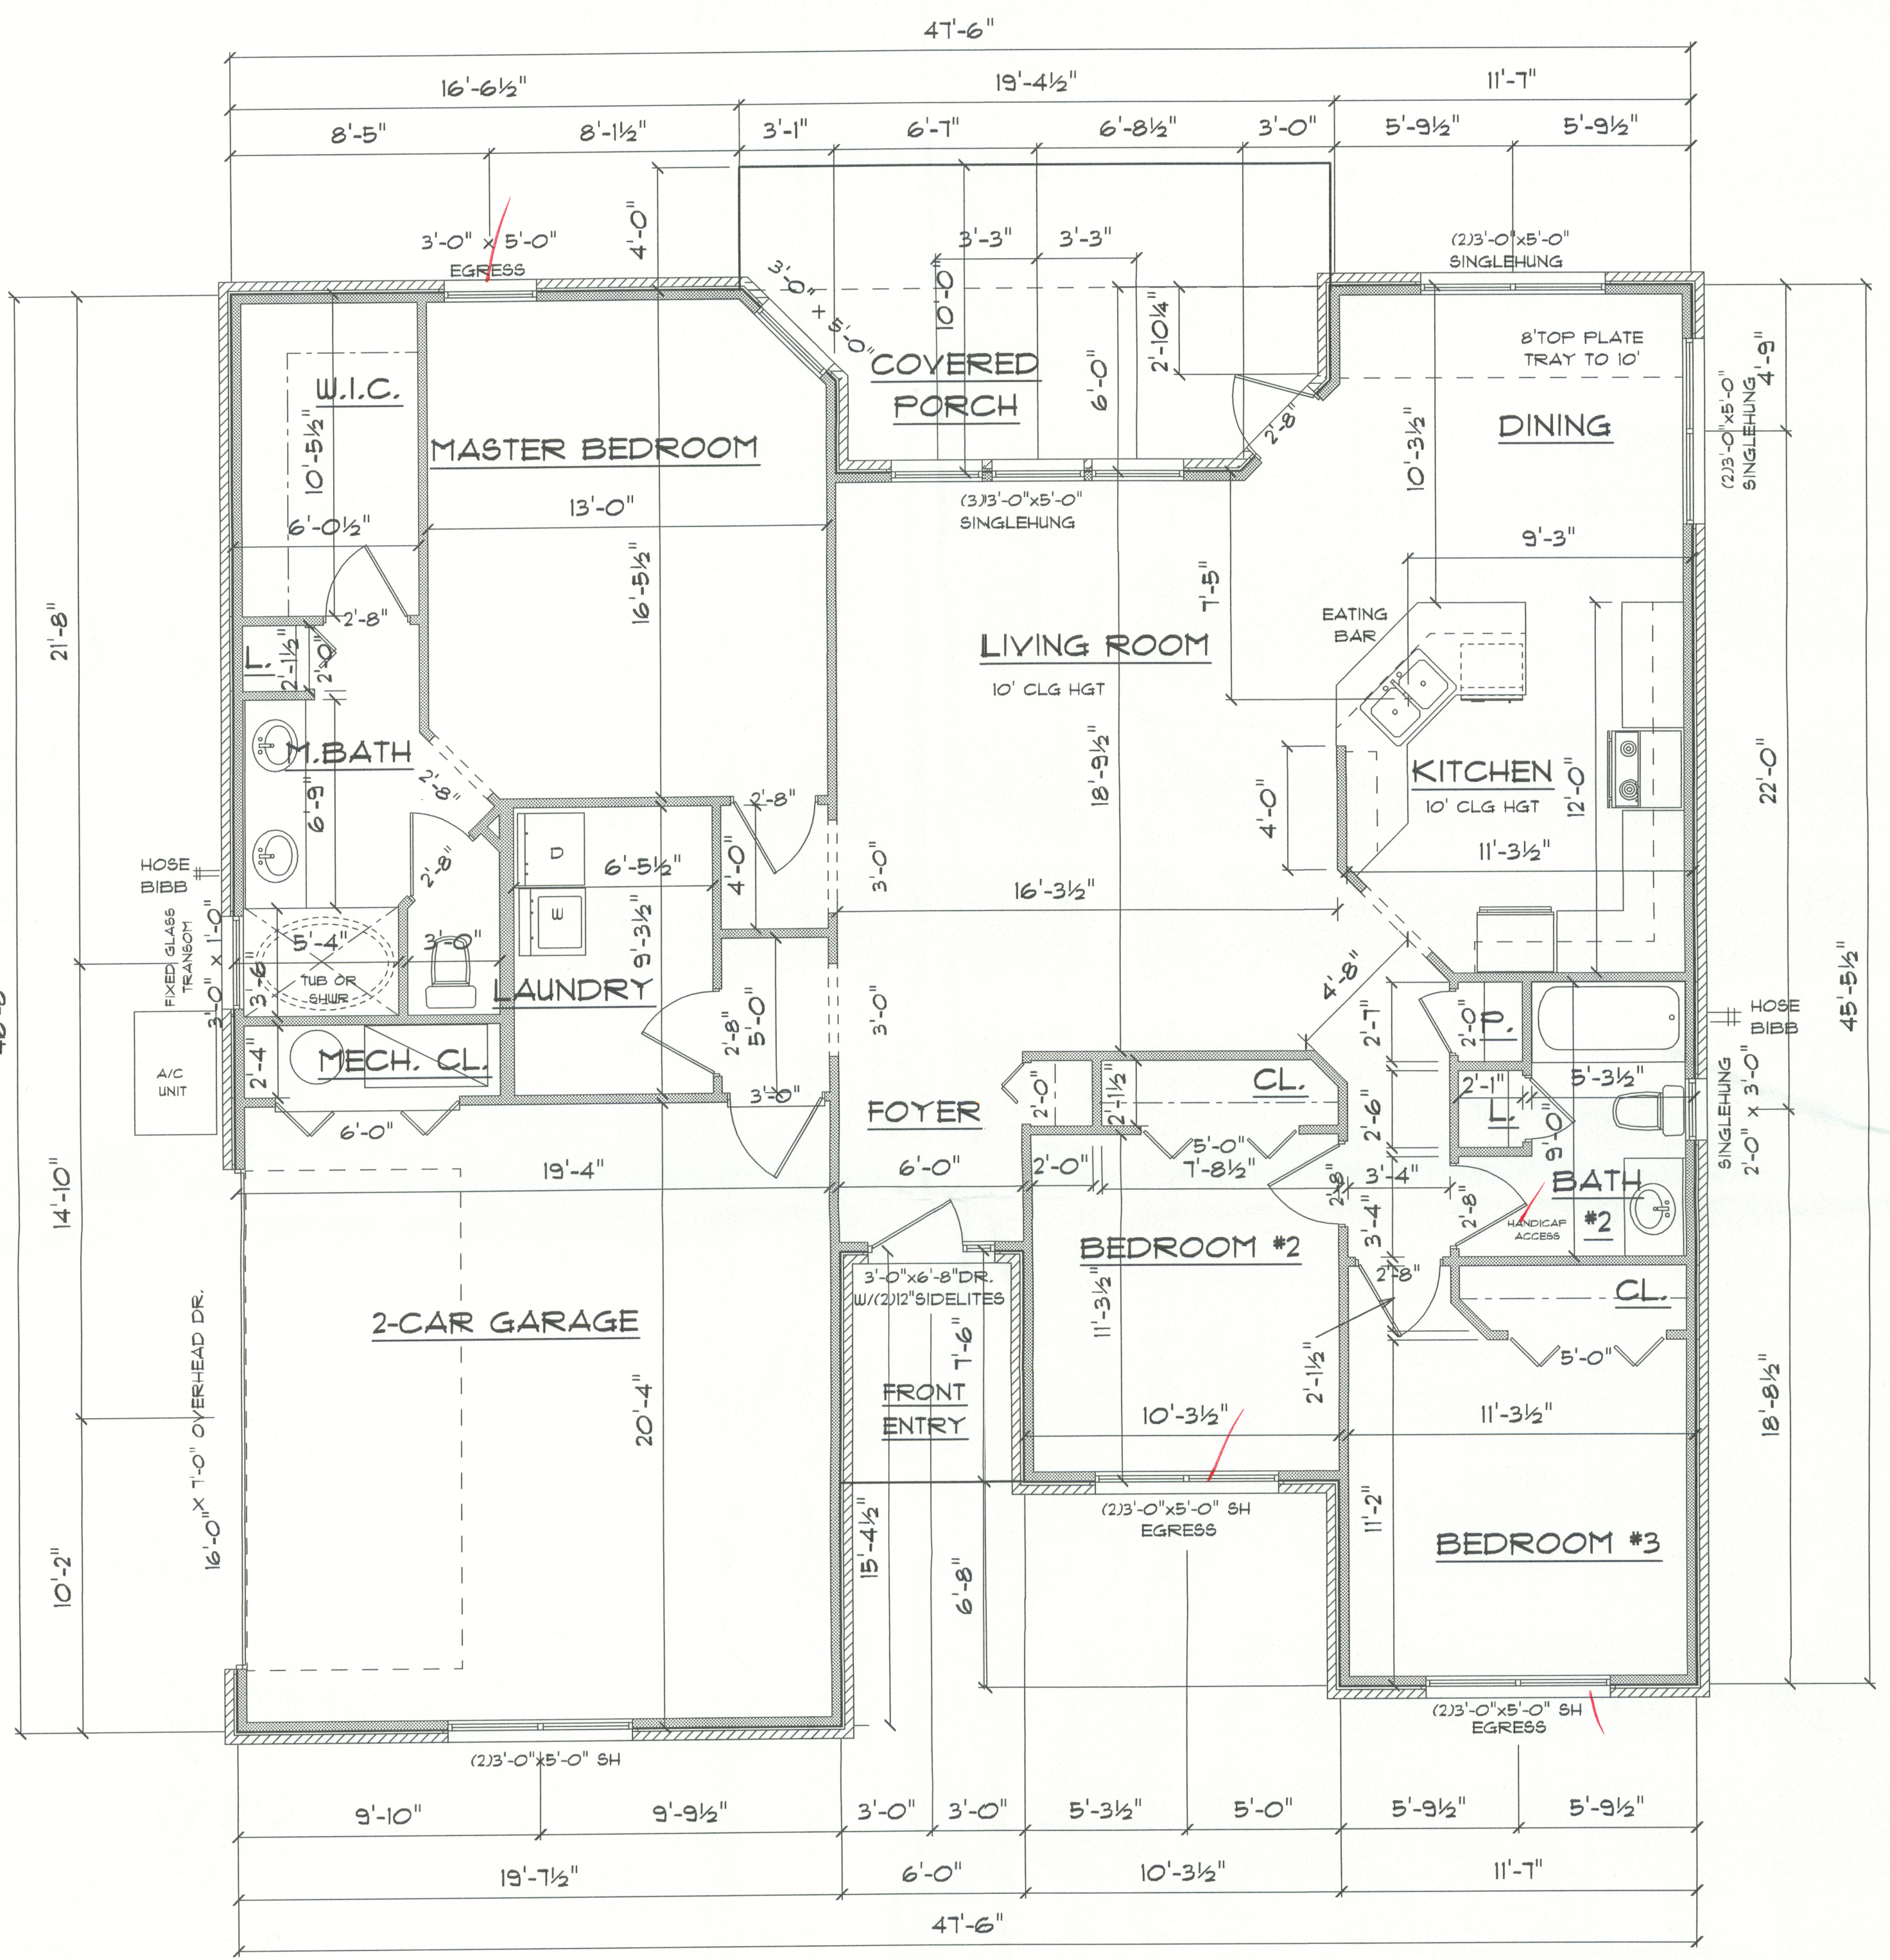

A/C LIVING AREA = 1500 S.F.
 FRONT ENTRY = 44 S.F.
 2-CAR GARAGE & MECH. CL. = 430 S.F.
 TOTAL AREA UNDER ROOF = 1974 S.F.

APPROXIMATE OVERALL HGT. OF BLDG.

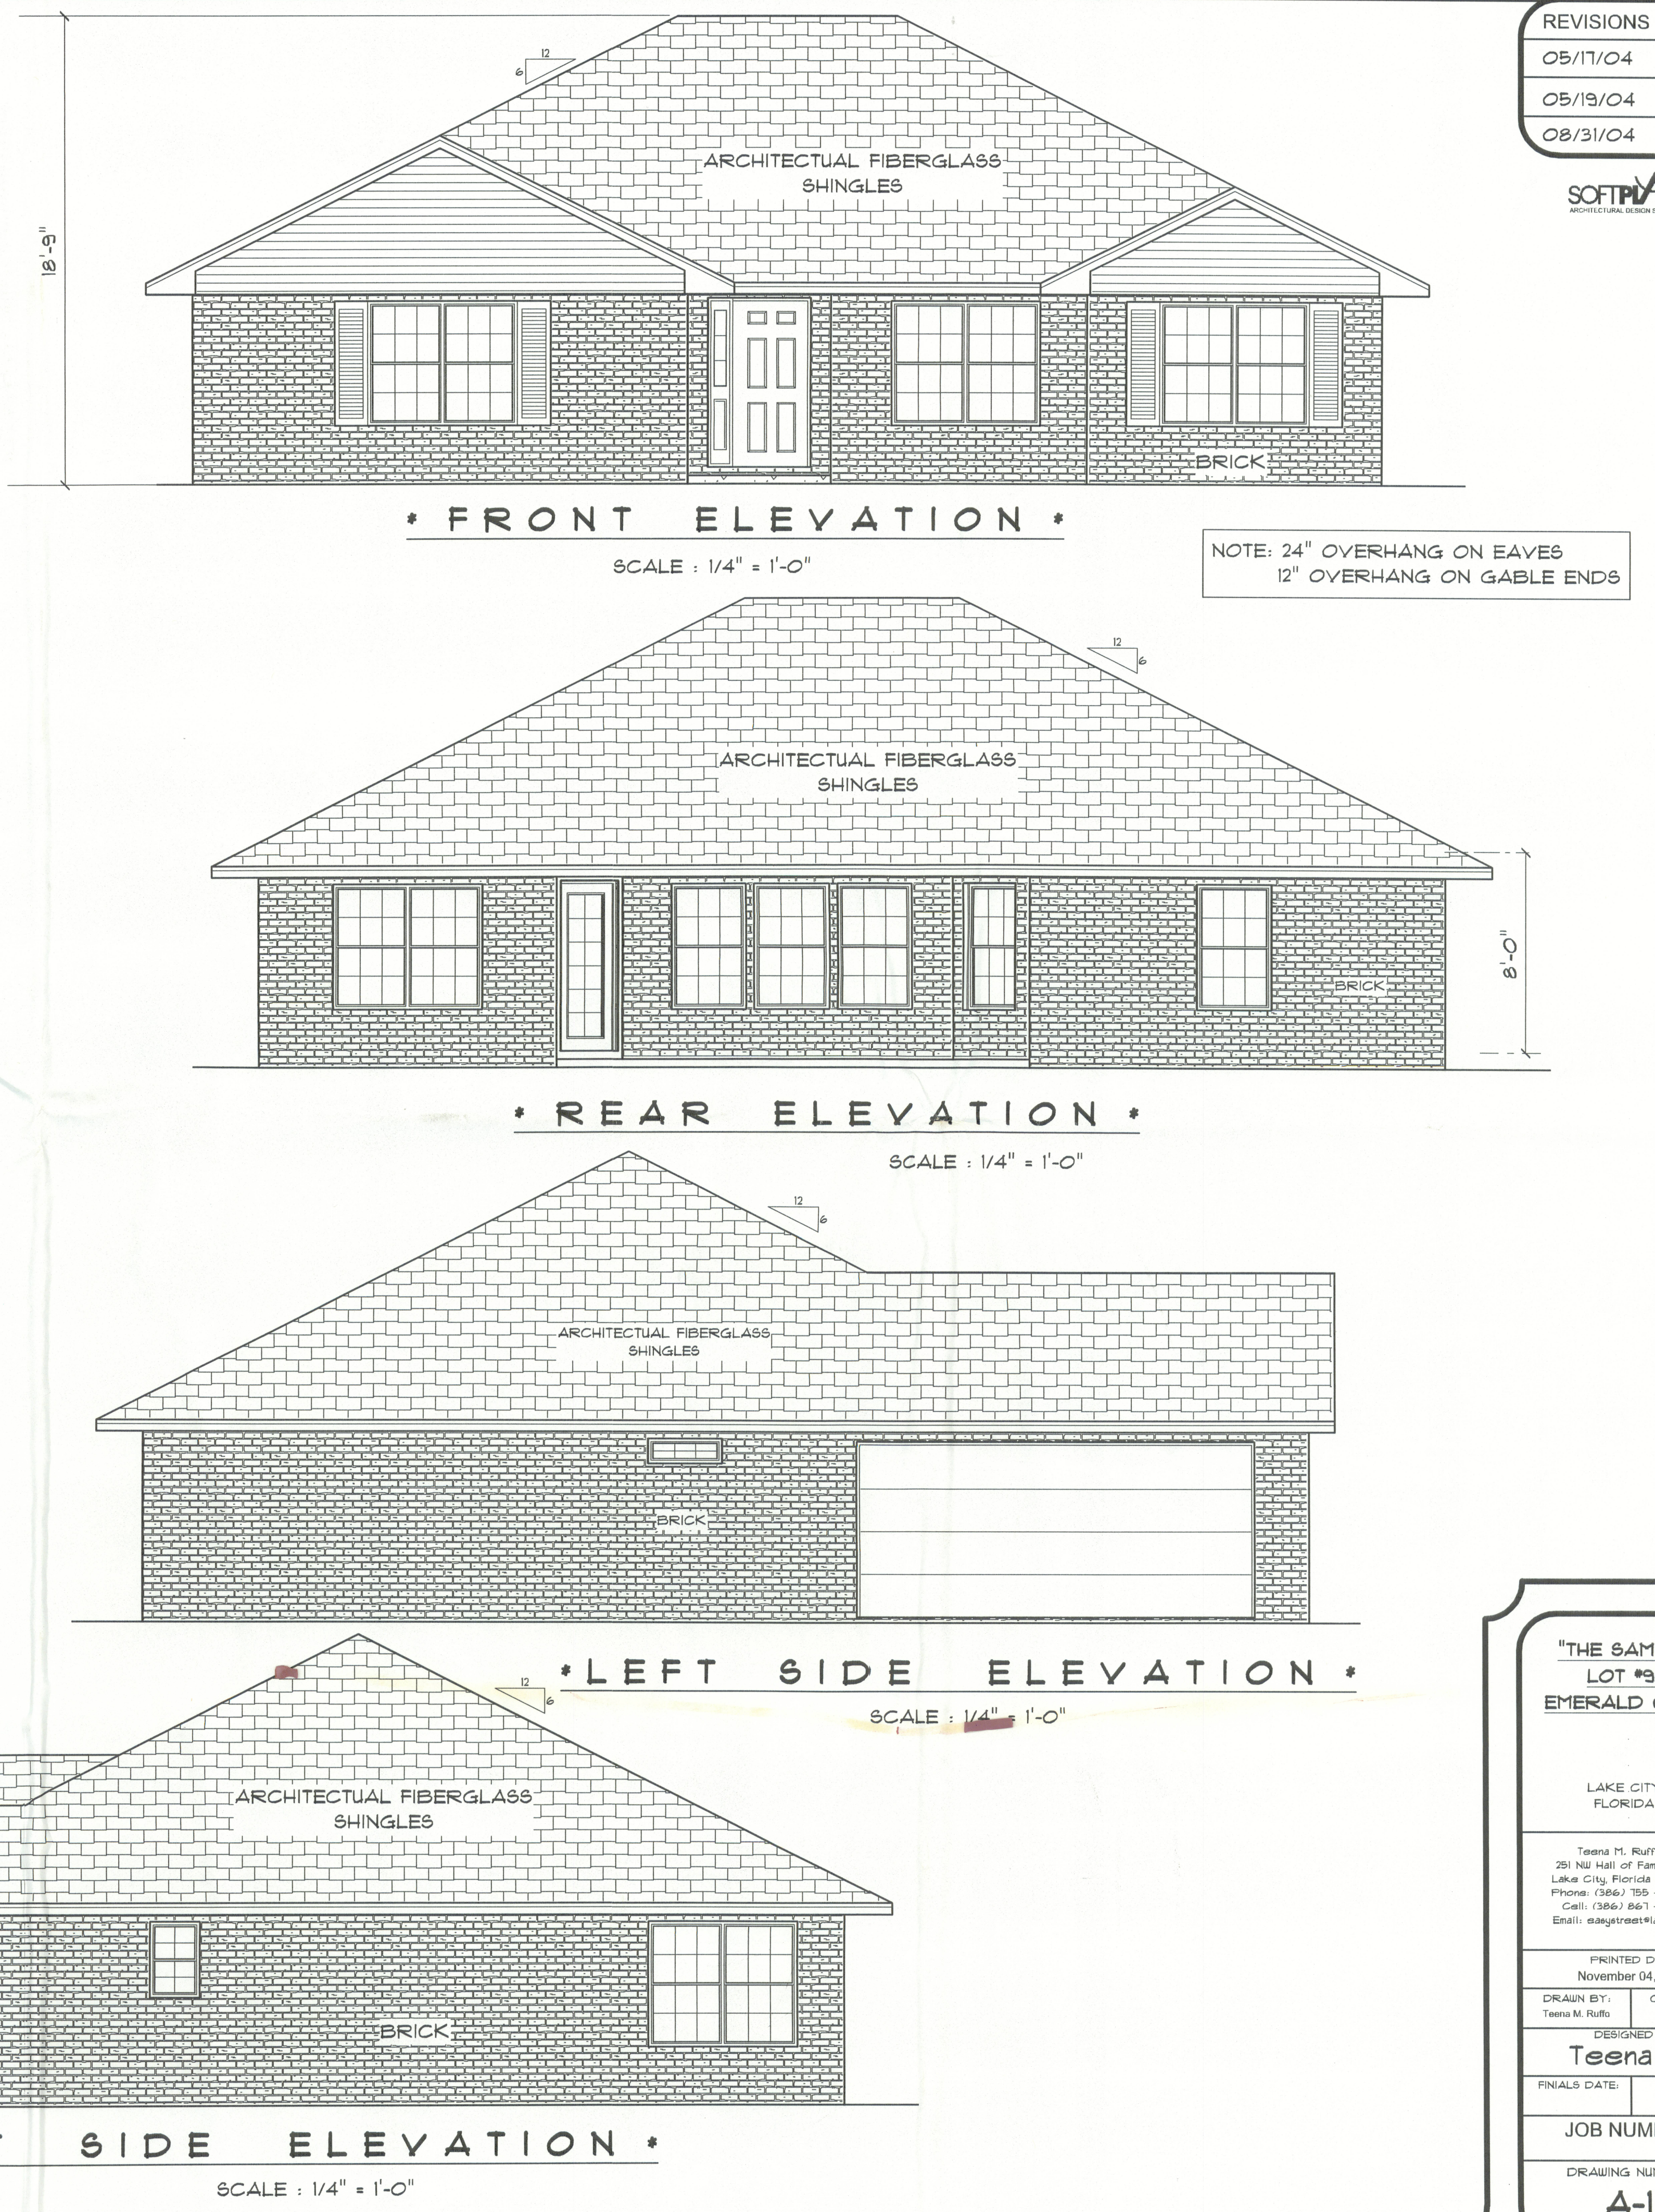

"THE SAMUEL"
 LOT #96
 EMERALD COVE

LAKE CITY
 FLORIDA

Teena M. Ruffo
 281 NW Hall of Fame Dr.
 Lake City, Florida 32055
 Phone: (386) 755 - 9993
 Cell: (386) 861 - 1191
 Email: teena@teena.com

PRINTED DATE:
 November 04, 2005

DRAWN BY: Teena M. Ruffo

CHECKED BY:

DESIGNED BY:
 Teena M. Ruffo

FINALS DATE:

JOB NUMBER:

DRAWING NUMBER
 A-1

OF 2 SHEETS

OFFICE COPY

OFFICE COPY 23916