DESCRIPTION
LOT 19, CROSSWINDS SUBDIVISION, PHASE 2

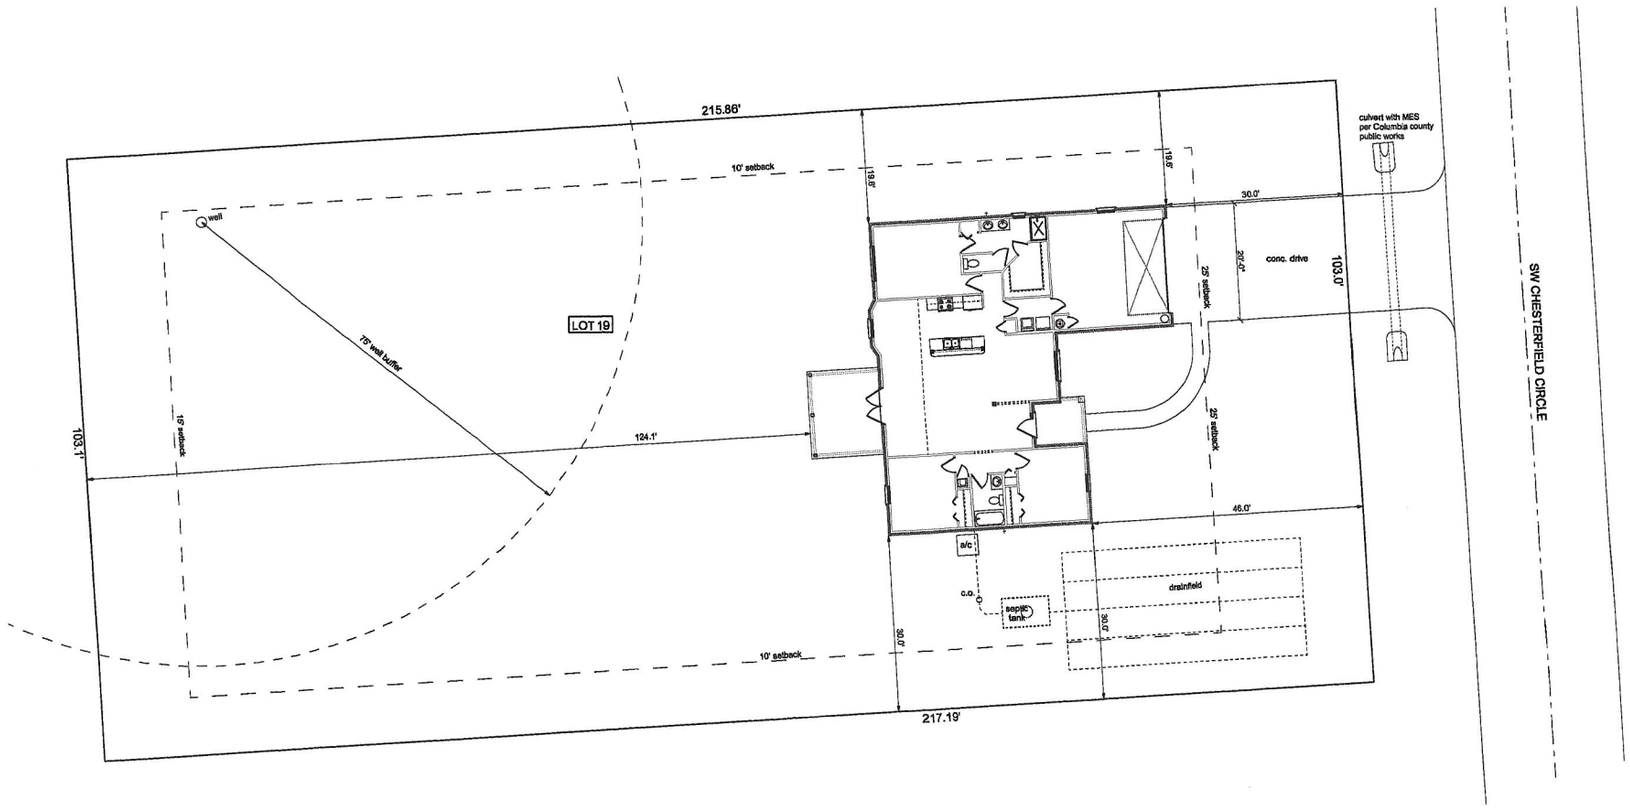

SITEPLAN
SCALE: 1" = 10'

SITE DATA

ZONING	RSF-2
MINIMUM LOT SIZE:	20,000 sf
FRONT/SIDE/REAR SETBACKS:	25/10/15
FLOOD ZONE:	ZONE "X"

LOT 19 CROSSWINDS SUBDIVISION

SITE PLAN

P.E. # 50001

COASTAL ENGINEERING CONSULTANTS, INC.
P.O. BOX 3271
ST. AUGUSTINE, FL. 32085
(386) 965-0644
C.O.A. # 33359

DATE 3/21/25	DRAWN BY W.H.F.
	APPROVED W.H.F.

REVISIONS

SHEET A-2 OF 9

PROJECT NO. 25.R015